COL-MET SPRAY BOOTHS ARE MFG. IN ACCORDANCE WITH IFC- THE NFPA-33

BOOTH WALLS & CEILING PANELS FABRICATED OF G-90, 18 GA. GALVANIZED STEEL IN ACCORDANCE WITH THE IFC- NFPA -33 CHAPTER 5.1.4

SEE ORDER ACKNOWLEDGMENT FOR COMPLETE LIST OF PROVIDED STACK, AND OPTIONAL COMPONENTS

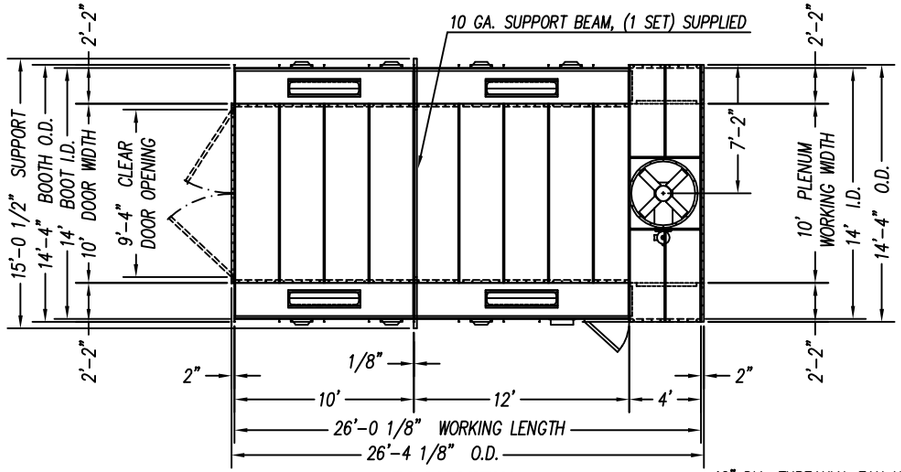

PLAN VIEW

42" DIA. TUBEAXIAL FAN UNIT RATED FOR 16,800 SCFM EXHAUST @ 1/2" SP; DRIVEN BY A 3 HP ODP TYPE MOTOR.

LIGHT FIXTURES, (12) SUPPLIED
FOUR TUBE 48"; 32 WATT FIXTURES MOUNTED BEHIND CLEAR TEMPERED GLASS PANES, "UL" RATED FOR THEIR INTENDED USE AND PLACEMENT, (11 OPEN TYPE & 1 S&G)

MANOMETER

FILTERED PRODUCT ENTRY DOORS
DOUBLE FILTER DOORS EQUIPPED WITH 24 TACKY INTAKE FILTERS 20"x20"x1", 1 PANIC LATCH, DOOR SWITCH, SWEEP SEAL AND HARDWARE. 5 INTAKE FILTERS ON EACH SIDE OF DOOR FOR TOTAL OF 34 INTAKE FILTERS.

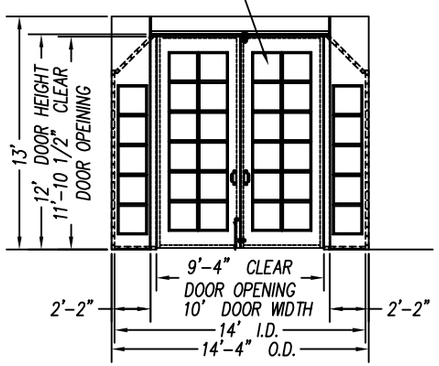

END VIEW

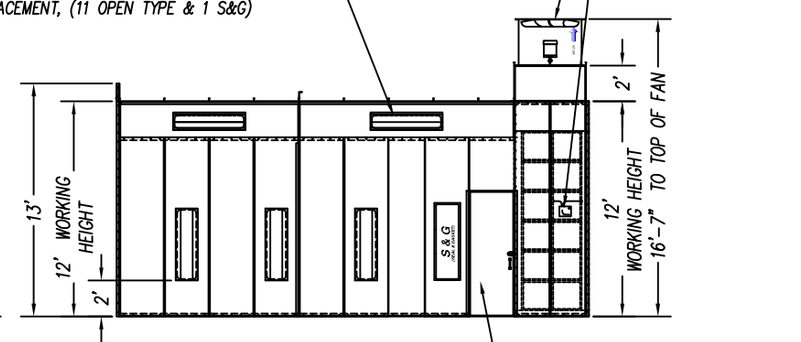

PERSONNEL ACCESS DOOR
30" X 84" WITH LIMIT SWITCH, LATCH AND HANDLE

SIDE ELEVATION

EXHAUST FILTERS, (34) SUPPLIED
20" X 20" X 2" WITH GRIDS

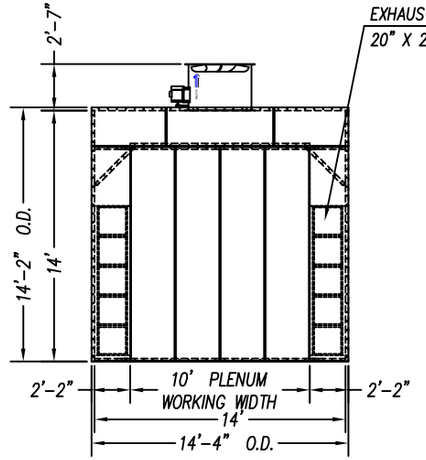

END VIEW

ANCHOR BOLTS BY OTHERS

All drawings, sketches and/or specifications accompanying or attached to these quotes are the property of Col-Met Spray Booths. If the said quote(s) of Col-Met Spray Booths are not accepted the said drawings, etc. shall be returned to Col-Met Spray Booths. All digital data is issued for information only. You should use this data for reference purposes only to assist in coordinating your work and is supplementary to formally issued paper drawings. In all instances the contract issue drawings govern. It is the responsibility of the recipient to check all digital information against the contract documentation. Col-Met Spray Booths accepts no liability or responsibility for any loss or damage suffered as a result of (or in connection with) the use or misuse of the CAD data supplied for information only. Once the data is introduced into your own CAD or other system, Col-Met Spray Booths can take no responsibility for its accuracy.

COL-MET spray booths

FILE LOCATION: I:\engineering\colmet standard catalog booth drawings cad files\colmet standard catalog booths\cat crossflow classic auto truck booth\127-1412-26-01-01.dwg

JOB NO:	DRAWING VIEW: 3-VIEW
DRAWN BY: TO	
DATE: 3-6-07	
PLOT DATE: 3/13/2008	DISTRIBUTOR:
PLOTTED BY: Paul Welch	
LAST SAVED BY: towens	END USER:
LAST SAVED DATE: 11/30/2007	
CHECK DATE:	
CUSTOMER APPROVAL:	CUSTOMER P.O.: / FILE NAME: 127-1412-26-01-01.DWG / REV.:
ORDER DATE:	
QC:	SCALE: NTS / SIZE: 11x17 / SHEET: 1 OF 3

I:\Engineering\ColMet Standard Catalog Booth Drawings Cad Files\ColMet Standard Catalog Booths\CAT Crossflow Classic Auto Truck Booth\127-1412-26-01-01.dwg, 3/13/2008 15:40:38, PW