**APPROVAL DRAWING**

☐ APPROVED ☐ DISAPPROVED
☐ APPROVED AS NOTED ☐ REVISE AND RESUBMIT

MANUFACTURING WILL BEGIN WHEN APPROVAL HAS BEEN SIGNED AND RETURNED.

SIGNATURE: _____

PLEASE SIGN THE APPROVAL DRAWING, MAKE ANY NOTES TO DRAWING THAT MAY AFFECT ORDER AND RETURN A COPY TO COLMET SPRAY BOOTHS, INC. NOTE: ANY CHANGES TO DRAWING MAY EFFECT CHARGES, DELAY APPROVAL PROCESS AND DELAY THE PRODUCTION OF YOUR ORDER.

VOLTAGE CONFIRMATION

MOTOR: 480/3/60 VAC
LIGHTS: 120/1/60 VAC
IF DIFFERENT, INDICATE BELOW
___/___/___ VAC (MOTOR)
___/___/___ VAC (LIGHTS)

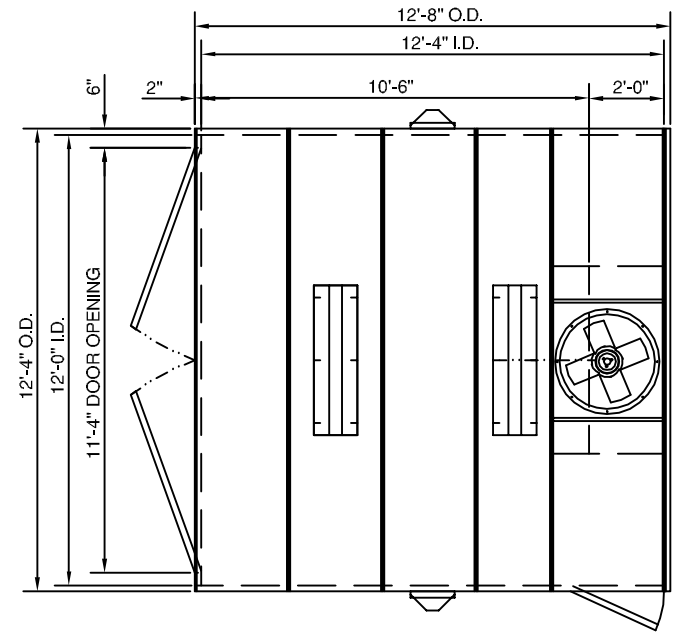


PLAN VIEW

COL-MET SPRAY BOOTHS ARE MFG. IN ACCORDANCE WITH IFC-THE NFPA-33

BOOTH WALLS & CEILING PANELS FABRICATED OF G-90, 18 GA. GALVANIZED STEEL IN ACCORDANCE WITH THE IFC NFPA -33 CHAPTER 5.1.4

SEE ORDER ACKNOWLEDGMENT FOR COMPLETE LIST OF PROVIDED STACK, AND OPTIONAL COMPONENTS

FILTERED PRODUCT ENTRY DOORS
EQUIPPED WITH 30 TACKY INTAKE FILTERS 20"x20"x1",1 PANIC LATCH, DOOR SWITCH, SWEEP SEAL AND HARDWARE.

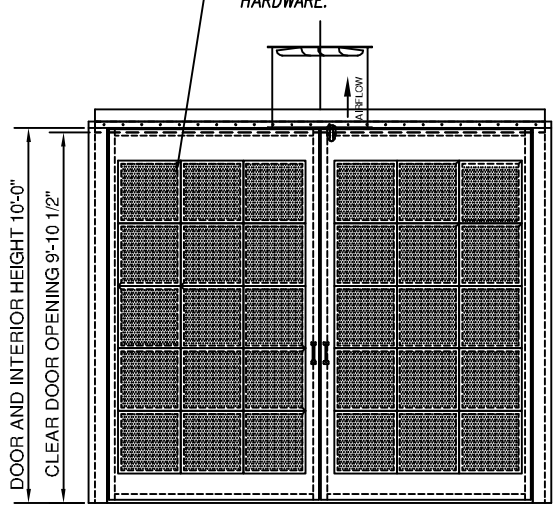


END VIEW

LIGHT FIXTURES, (4) SUPPLIED
FOUR TUBE 48"; 32 WATT FIXTURES MOUNTED BEHIND CLEAR TEMPERED GLASS PANES, "UL" RATED FOR THEIR INTENDED USE AND PLACEMENT, (4 OPEN TYPE)

30" DIA TUBEAXIAL FAN UNIT RATED FOR 12,000 SCFM EXHAUST @ 1/2" SP; DRIVEN BY A 3 HP ODP TYPE MOTOR

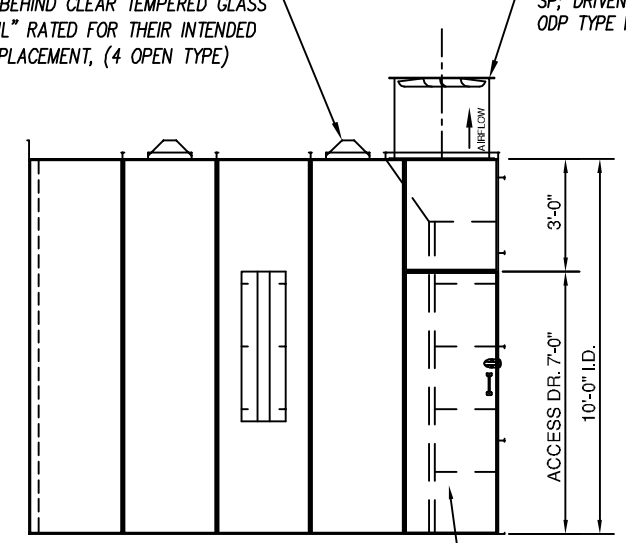


SIDE ELEVATION

PERSONNEL ACCESS DOOR
30" X 84" WITH LATCH AND HANDLE

MANOMETER

EXHAUST FILTER, (25) SUPPLIED
20" X 20" X 2" FILTER W/ GRIDS

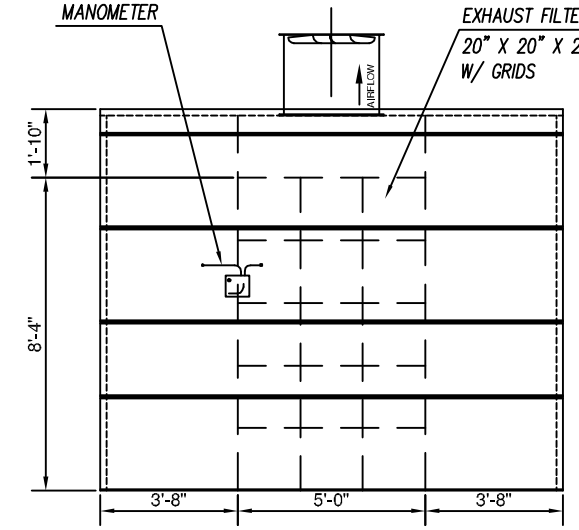


END VIEW

COL-MET spray booths

| | |
|---|---|
| FILE LOCATION: | I:\engineering\colmet standard catalog booth drawings cad files\colmet standard catalog booths\ele ez industrial enclosure\ele-12 |
| JOB NO: - | DRAWING VIEW: EIE-1210-12 |
| DRAWN BY: | |
| DATE: | |
| PLOT DATE: 10/22/2007 | DISTRIBUTOR: |
| PLOTTED BY: Bob James | |
| LAST SAVED BY: towens | |
| LAST SAVED DATE: 2/27/2008 | END USER: |
| CHECK DATE: | |
| CUSTOMER APPROVAL: | CUSTOMER P.O.: - / FILE NAME: 115-1210-12-01-01.DWG / REV.: |
| ORDER DATE: | |
| QC: | SCALE: NTS / SIZE: 11x17 / SHEET: |

All drawings, sketches and/or specifications accompanying or attached to these quotes are the property of Col-Met Spray Booths. If the said quote(s) of Col-Met Spray Booths are not accepted the said drawings, etc. shall be returned to Col-Met Spray Booths. All digital data is issued for information only. You should use this data for reference purposes only to assist in coordinating your work and is supplementary to formally issued paper drawings. In all instances the contract issue drawings govern. It is the responsibility of the recipient to check all digital information against the contract documentation. Col-Met Spray Booths accepts no liability or responsibility for any loss or damage suffered as a result of (or in connection with) the use or misuse of the CAD data supplied for information only. Once the data is introduced into your own CAD or other system, Col-Met Spray Booths can take no responsibility for its accuracy.